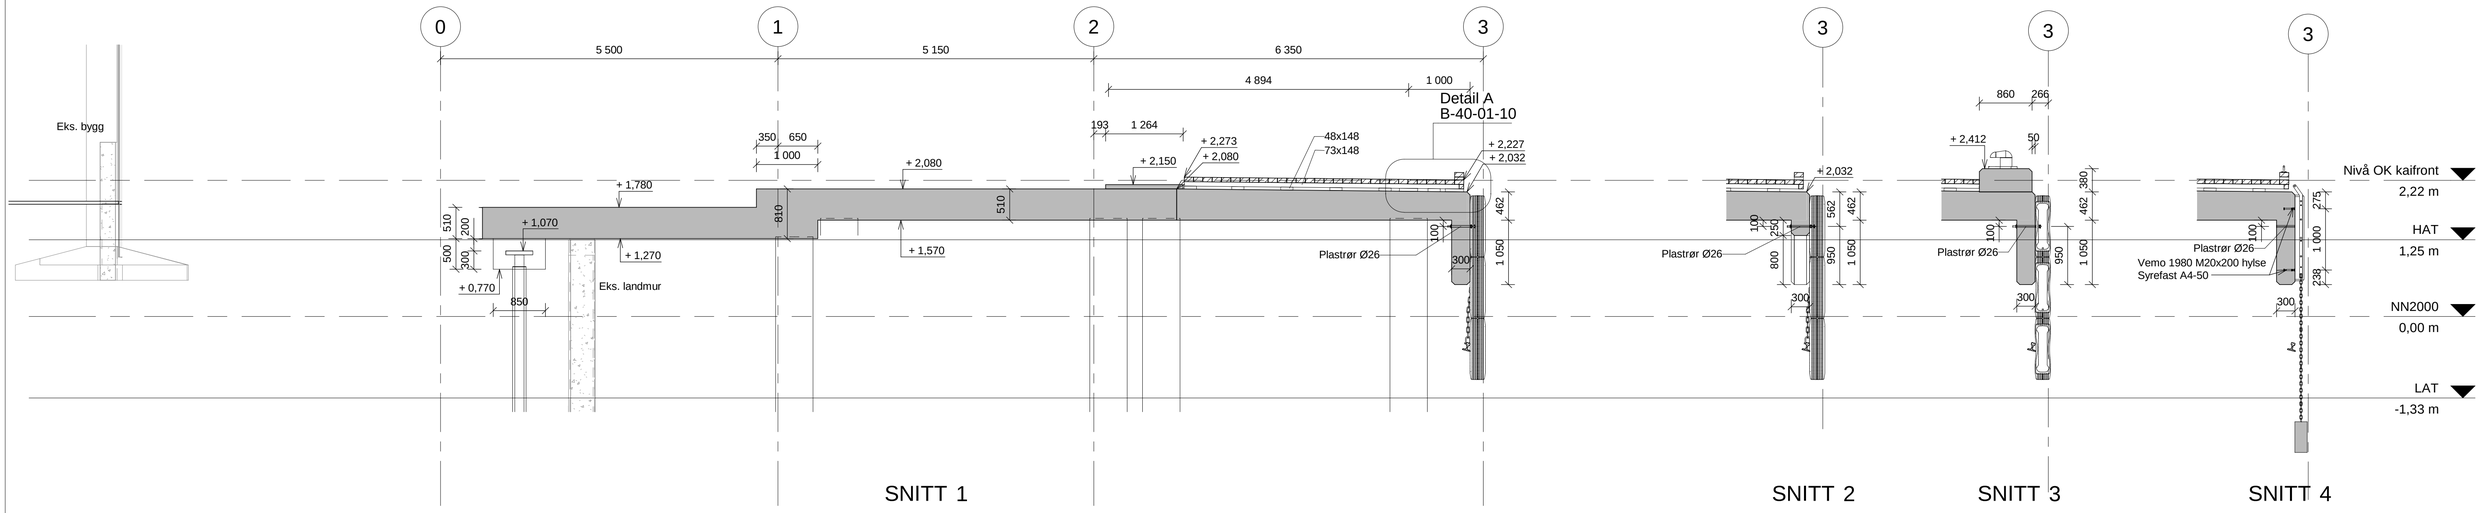

Se tegning B-90-00-02 og B-90-00-03 for illustrasjon av utstyr kaifront

Revision	Date	Description	Prepared	DIC	Approved
H0 3	2018-11-19	Oppdatert iht planteginger	MaStr	OlHau	SiOte
H0 2	2018-05-28	Sprang akse 1 flyttet 150 mm sør. NN2000	MaStr	OlHau	SiOte
H0 1	2017-12-15	Arbeidstegning	MaStr	OlHau	SiOte

This document has been prepared by Norconsult AS as part of the assignment stated below. Intellectual property rights belong to Norconsult AS. The document may only be used for the purpose stated in the contract between Norconsult AS and the client, and may not be copied or made available by other means or to a greater extent than the intended purpose requires.

MOLDE KOMMUNE

Scale SIZE
1:50

SJØFRONTEN 1
SNITT DEL I

Norconsult

Project number	Document number	Revision
5150615	B-40-01-05	H03