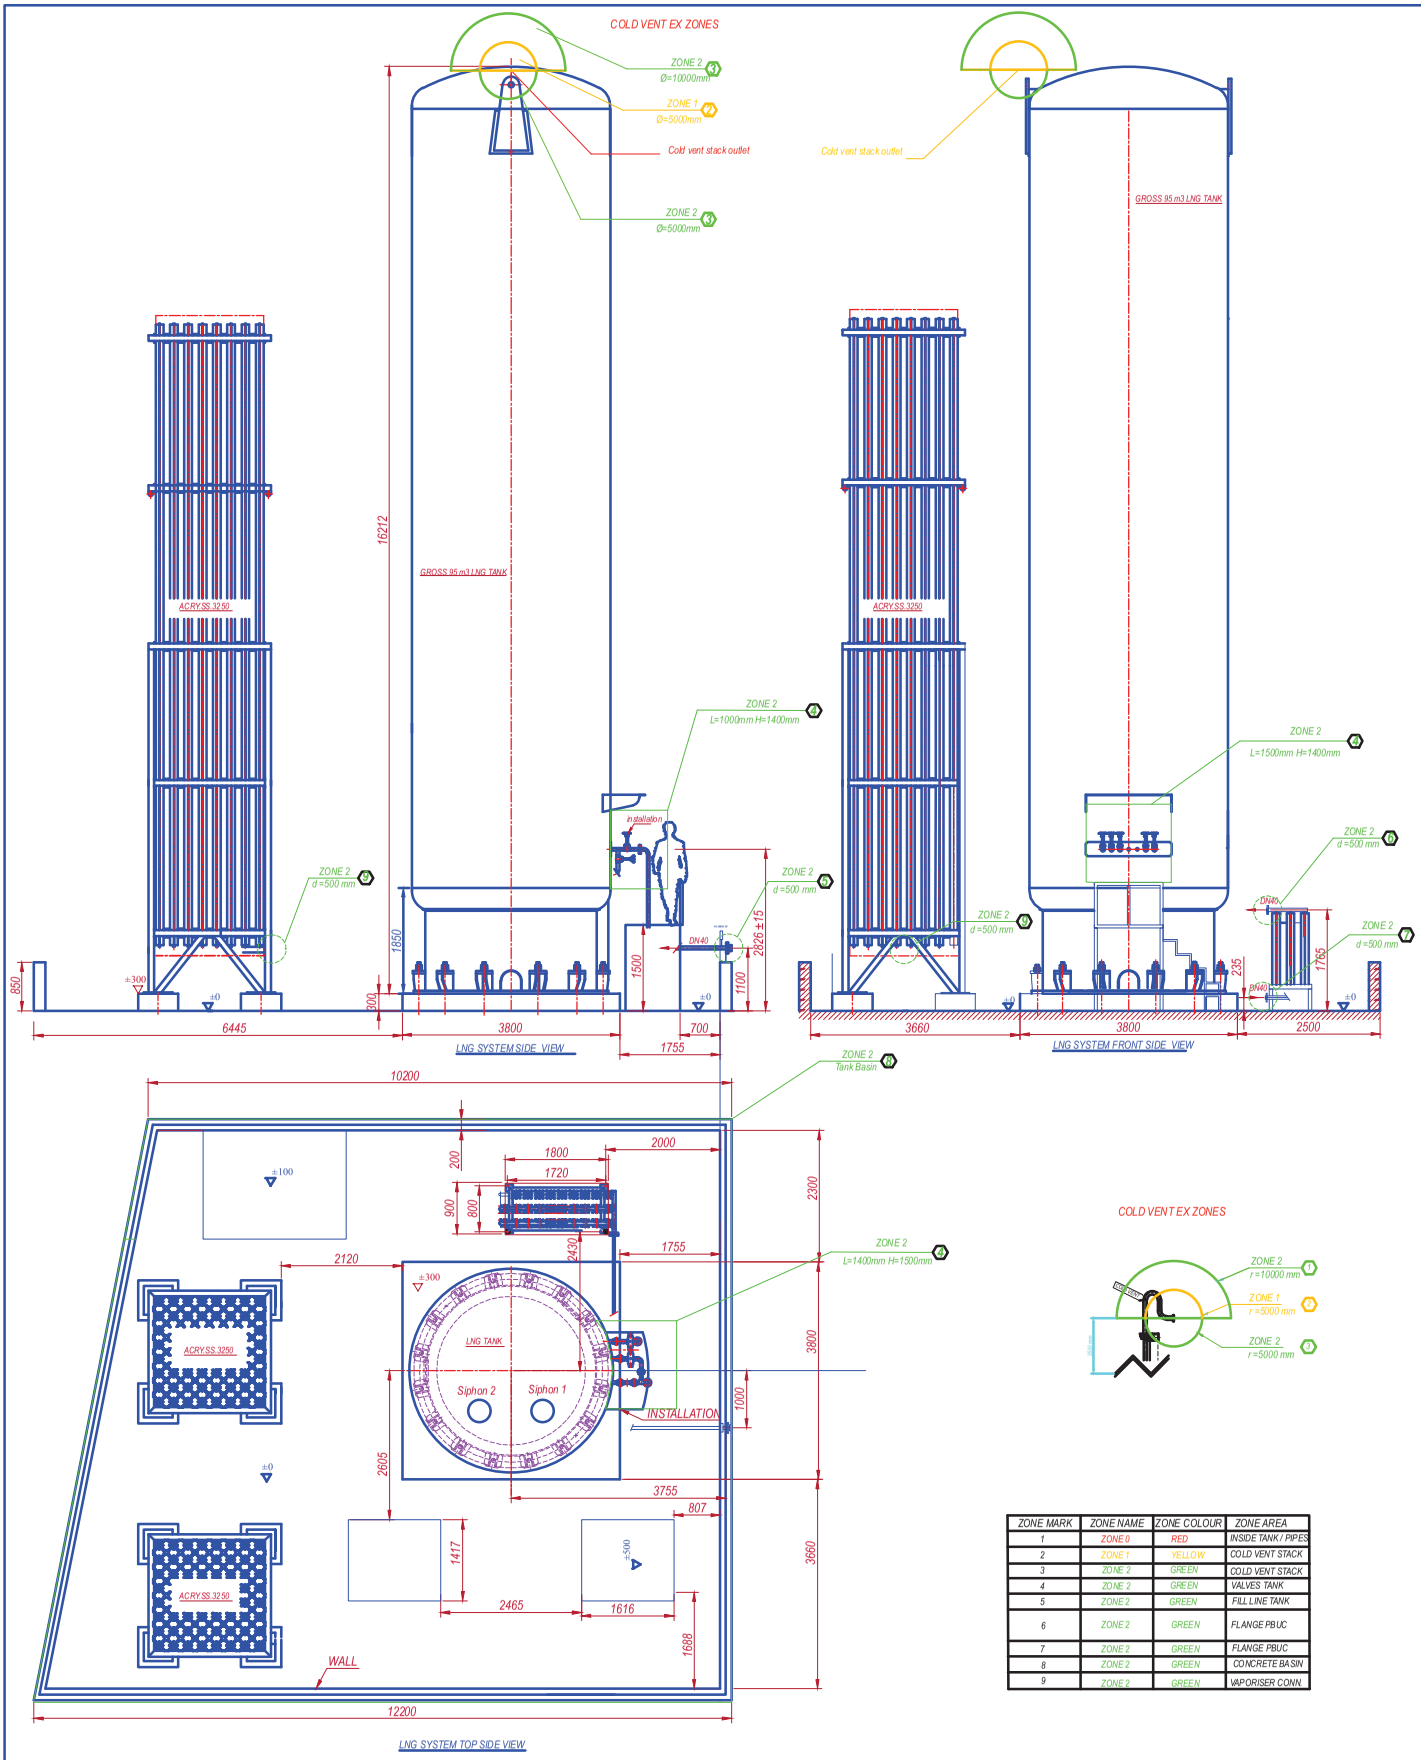

ZONE MARK	ZONE NAME	ZONE COLOUR	ZONE AREA
1	ZONE 0	RED	INSIDE TANK / PIPES
2	ZONE 1	YELLOW	COLD VENT STACK
3	ZONE 2	GREEN	COLD VENT STACK
4	ZONE 2	GREEN	VALVES TANK
5	ZONE 2	GREEN	FILL LINE TANK
6	ZONE 2	GREEN	FLANGE PBUC
7	ZONE 2	GREEN	FLANGE PBUC
8	ZONE 2	GREEN	CONCRETE BASIN
9	ZONE 2	GREEN	VAPORISER CONN.

INNOGAS

Vestre Rosten 81
7075 Tiller, NORWAY

	Name	Sing.	Date
Drawn	M. BLIX		
Control	R. SLETTESTOEL		
Approv.	A. JETLUND		

This Drawing is Innogas Design
Can Not be Copied

Paper A3

Subject: SANDMOEN LCNG

EX ZONE DRAWING TANK BASIN

Proposal Dwg	-----
Drawing No	11.73099.00.6
Revision	1
Date	15.06.2011